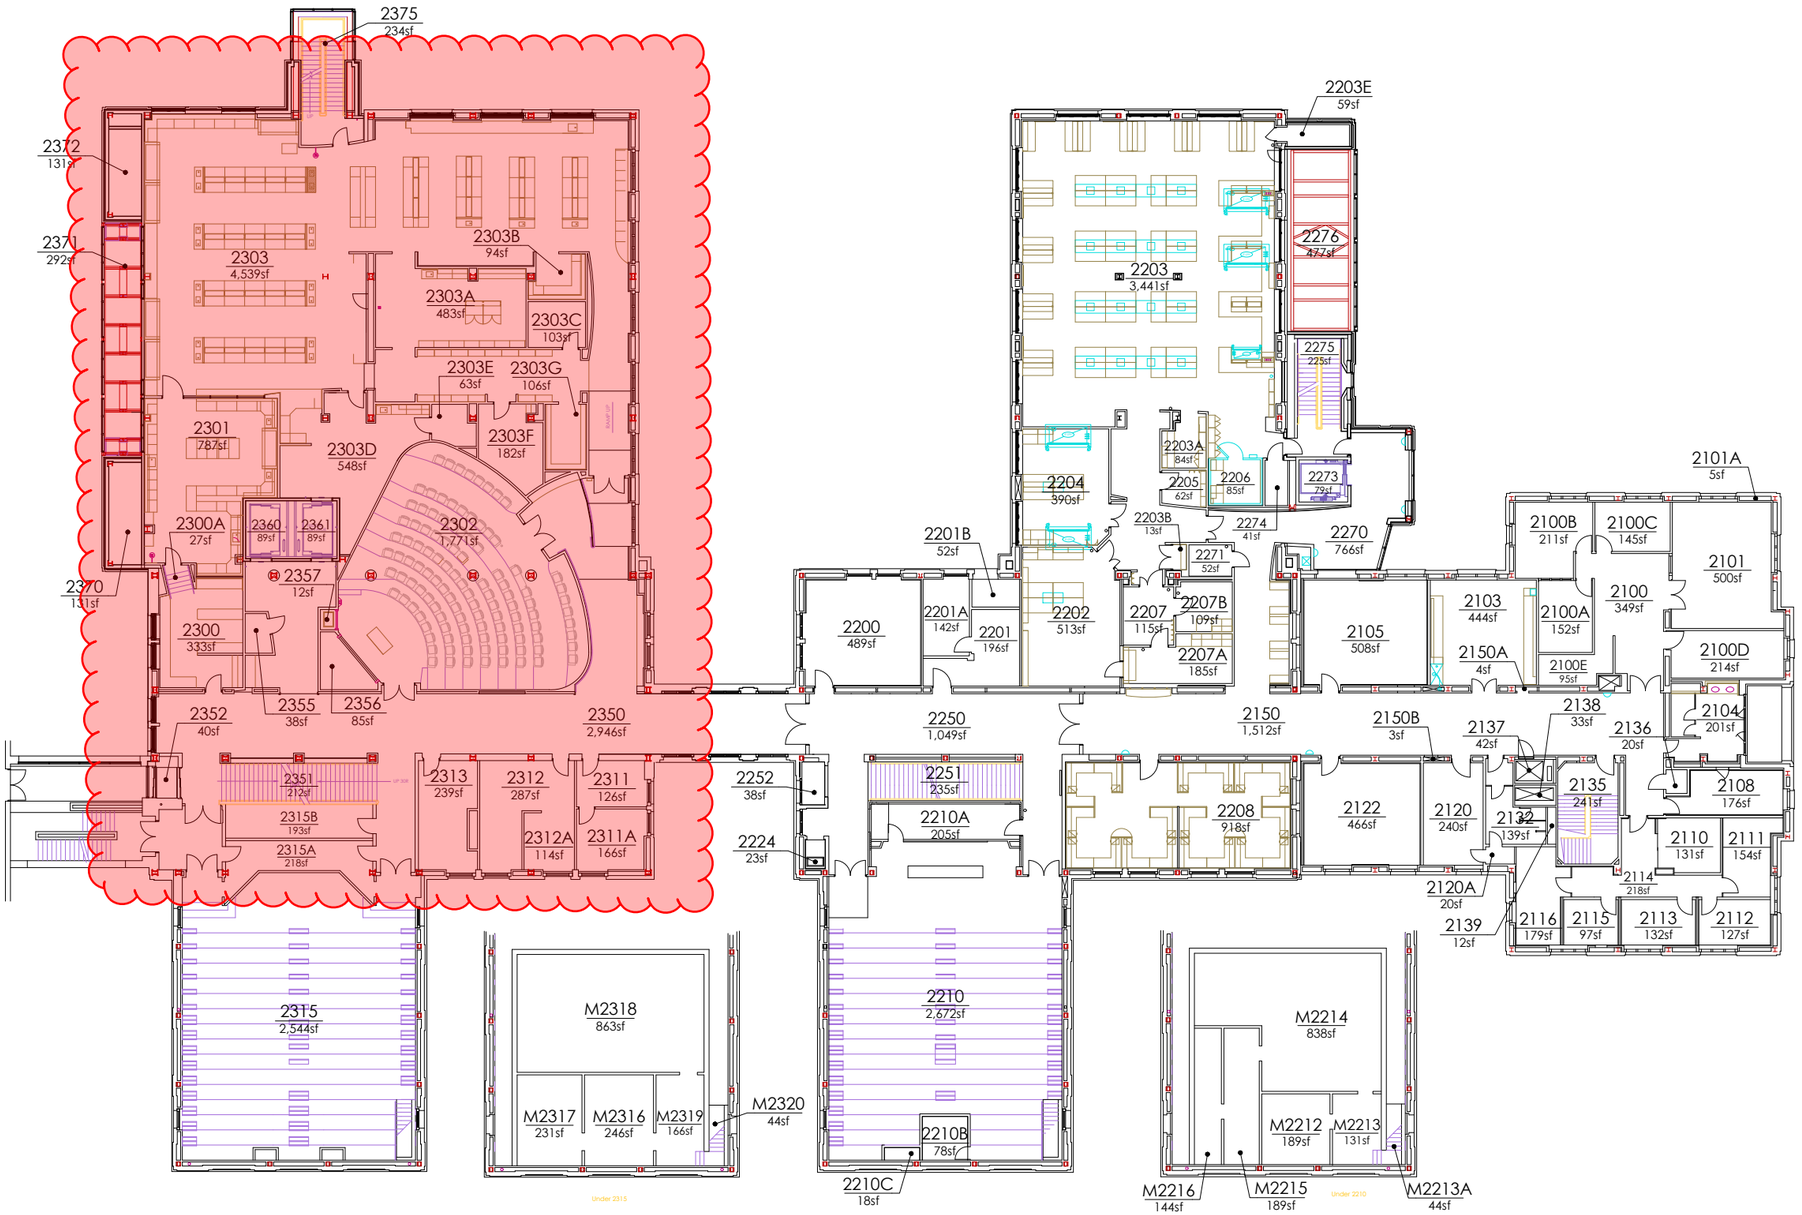

Carnegie Mellon University

Doherty Hall
Floor: 2

Building #: 004
Report Date: 03/29/2023